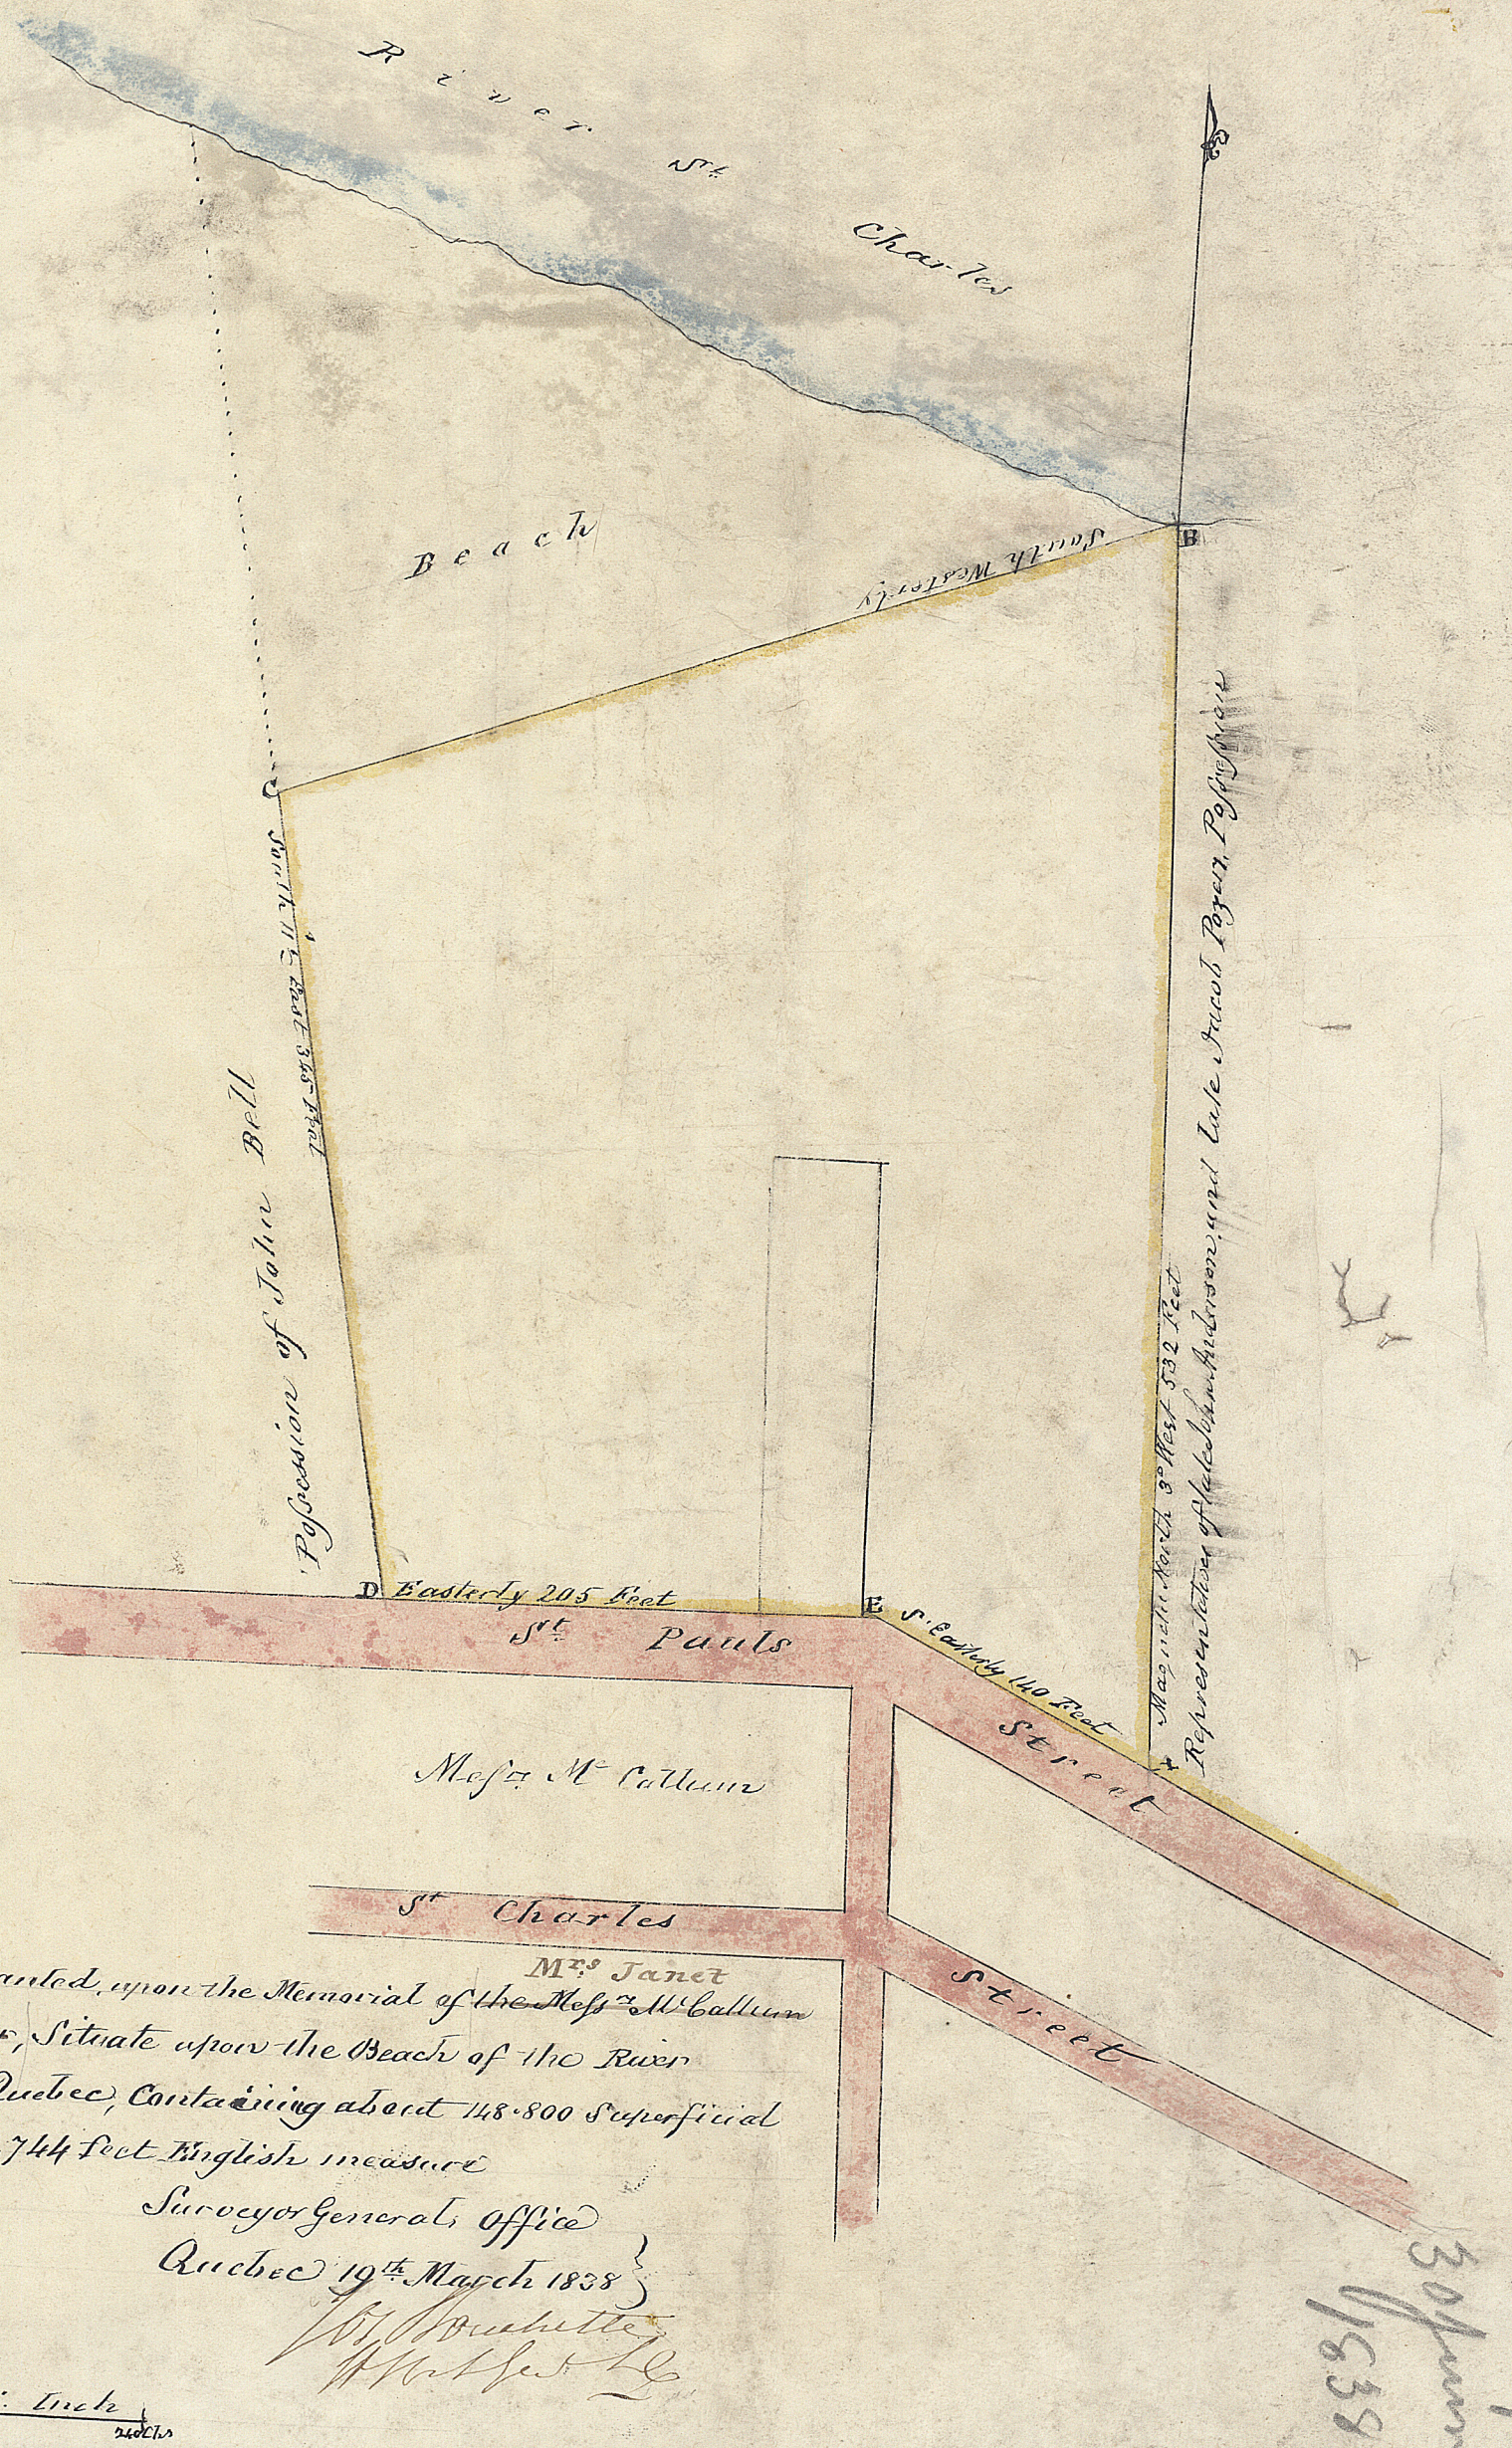
River St. Charles
Beach
South Westerly
B
C
South E. 1 Rod 3.45 Feet
Possession of John Bell
Magnetic North 3° West 532 Feet
Representation of Malcolm Anderson, Esq.
Late Frank Pozer, Possessor
D. Easterly 205 Feet
E. S. Easterly 140 Feet
St. Pauls Street
Mess.rs M.c Callum
St. Charles Street
Mrs. Janet & John M.c Callum
Plan, of a Beach Lot to be Granted, upon the Memorial of the Mess.rs M.c Callum to Jean B.te Sandy, the Curator, Situate upon the Beach of the River St. Charles, Lower Town of Quebec, Containing about 148.800 Superficial Feet French measure, or 169.744 Feet English measure
Surveyor General's Office
Quebec 19th March 1838
Scale 80 Feet French in an F. Inch
0 40 80 140 240 Ft
320
24
344
3 Plans
1
1839